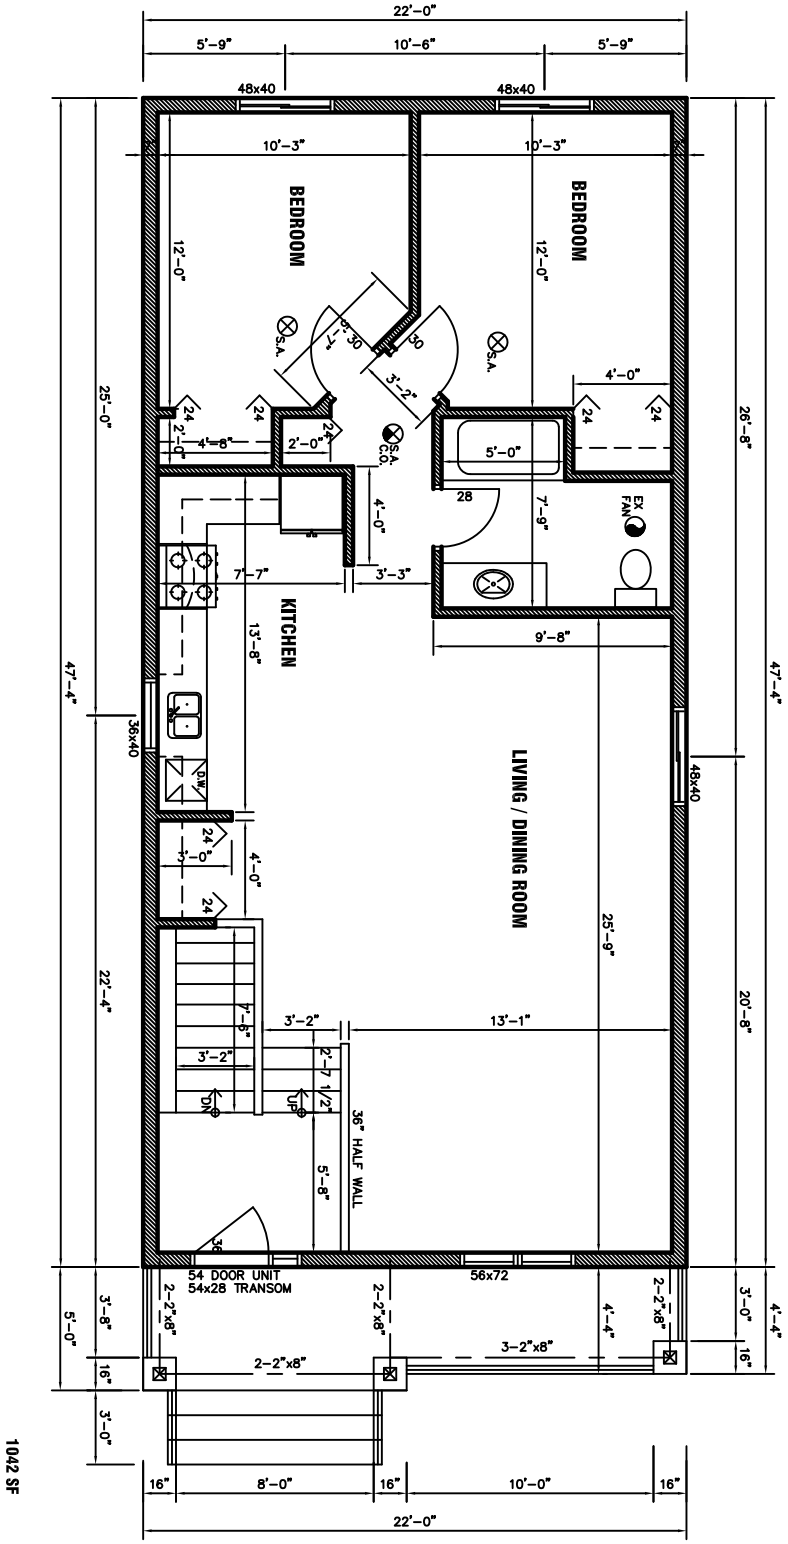

1042 SF

ROBERT UNIS BCIN # 21161

MAIN FLOOR PLAN

JUNE 1, 2020

SCALE: 3/16" = 1'-0"

HABITAT - ST. LUKE, WINDSOR